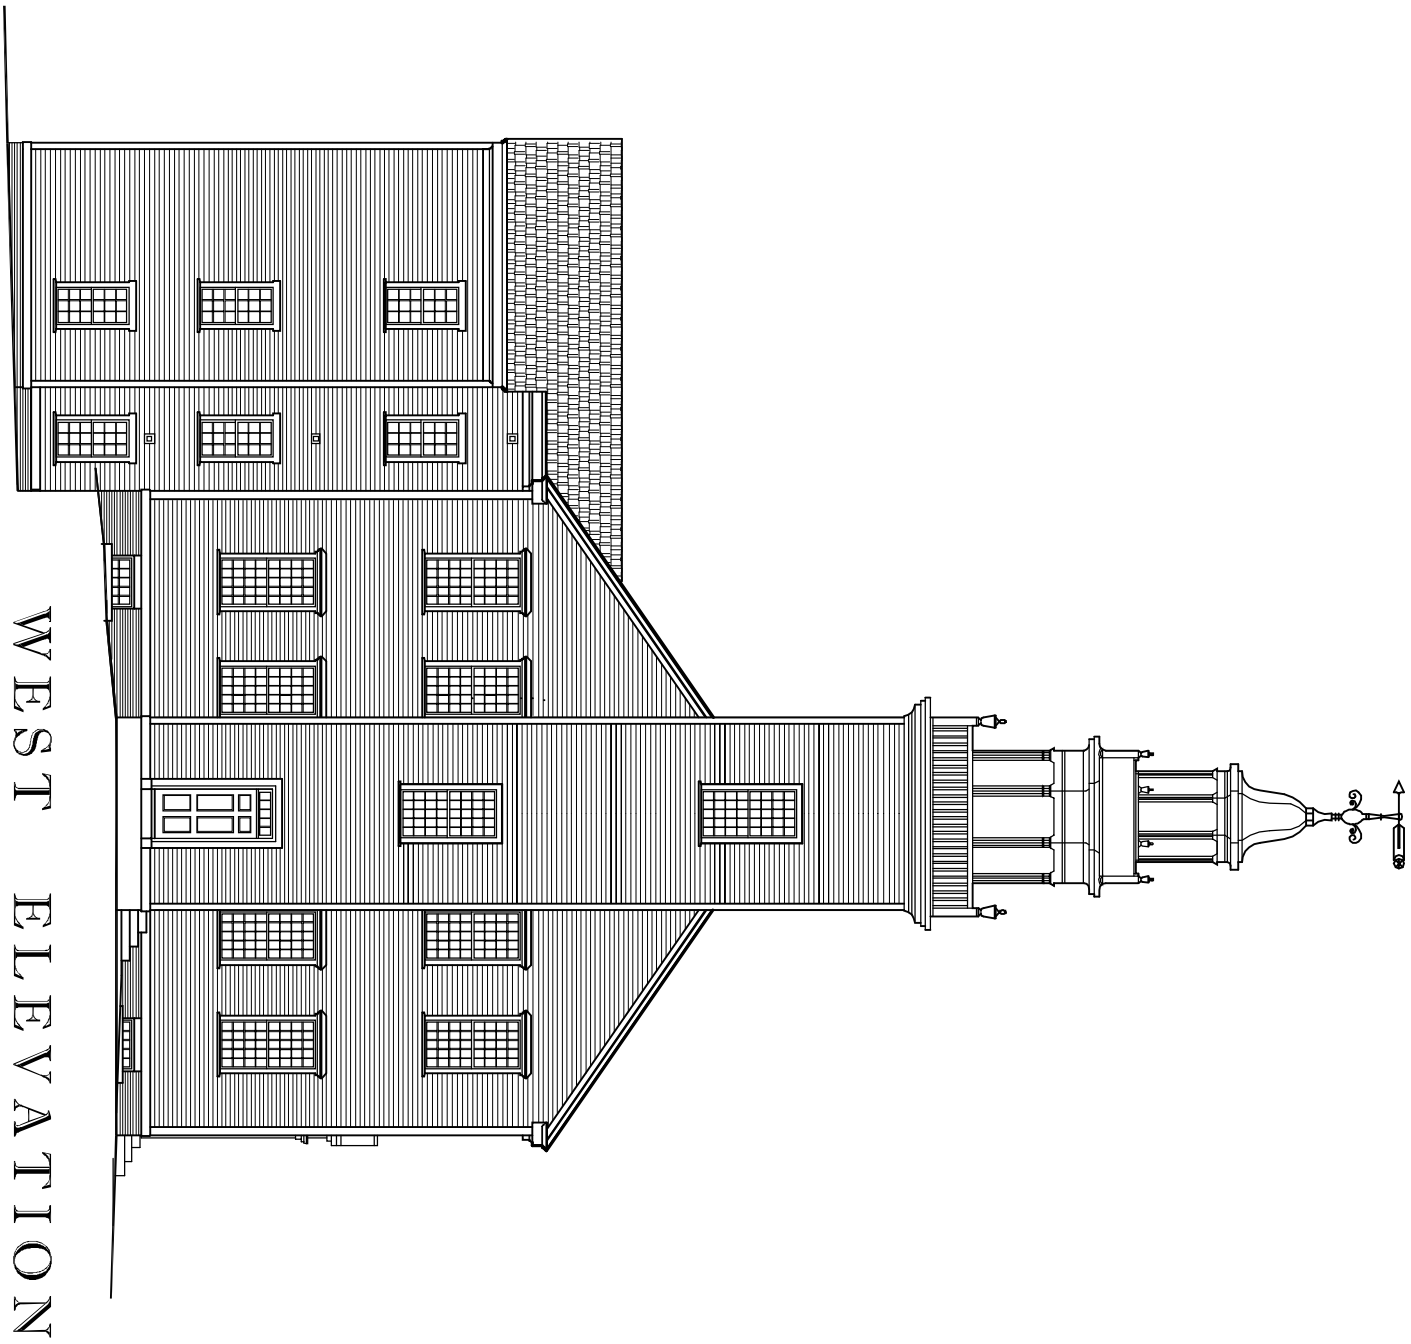

WEST ELEVATION

RENOVATIONS & ADDITION TO

WASHINGTON MEETINGHOUSE

WASHINGTON, NEW HAMPSHIRE

RICHARD M. MONAHON, JR. AIA

A R C H I T E C T S

44 MAIN STREET, PETERBOROUGH, NH 03458

TEL: 603-924-7279 FAX: 603-924-3297

www.monahonarch.com info@monahonarch.com