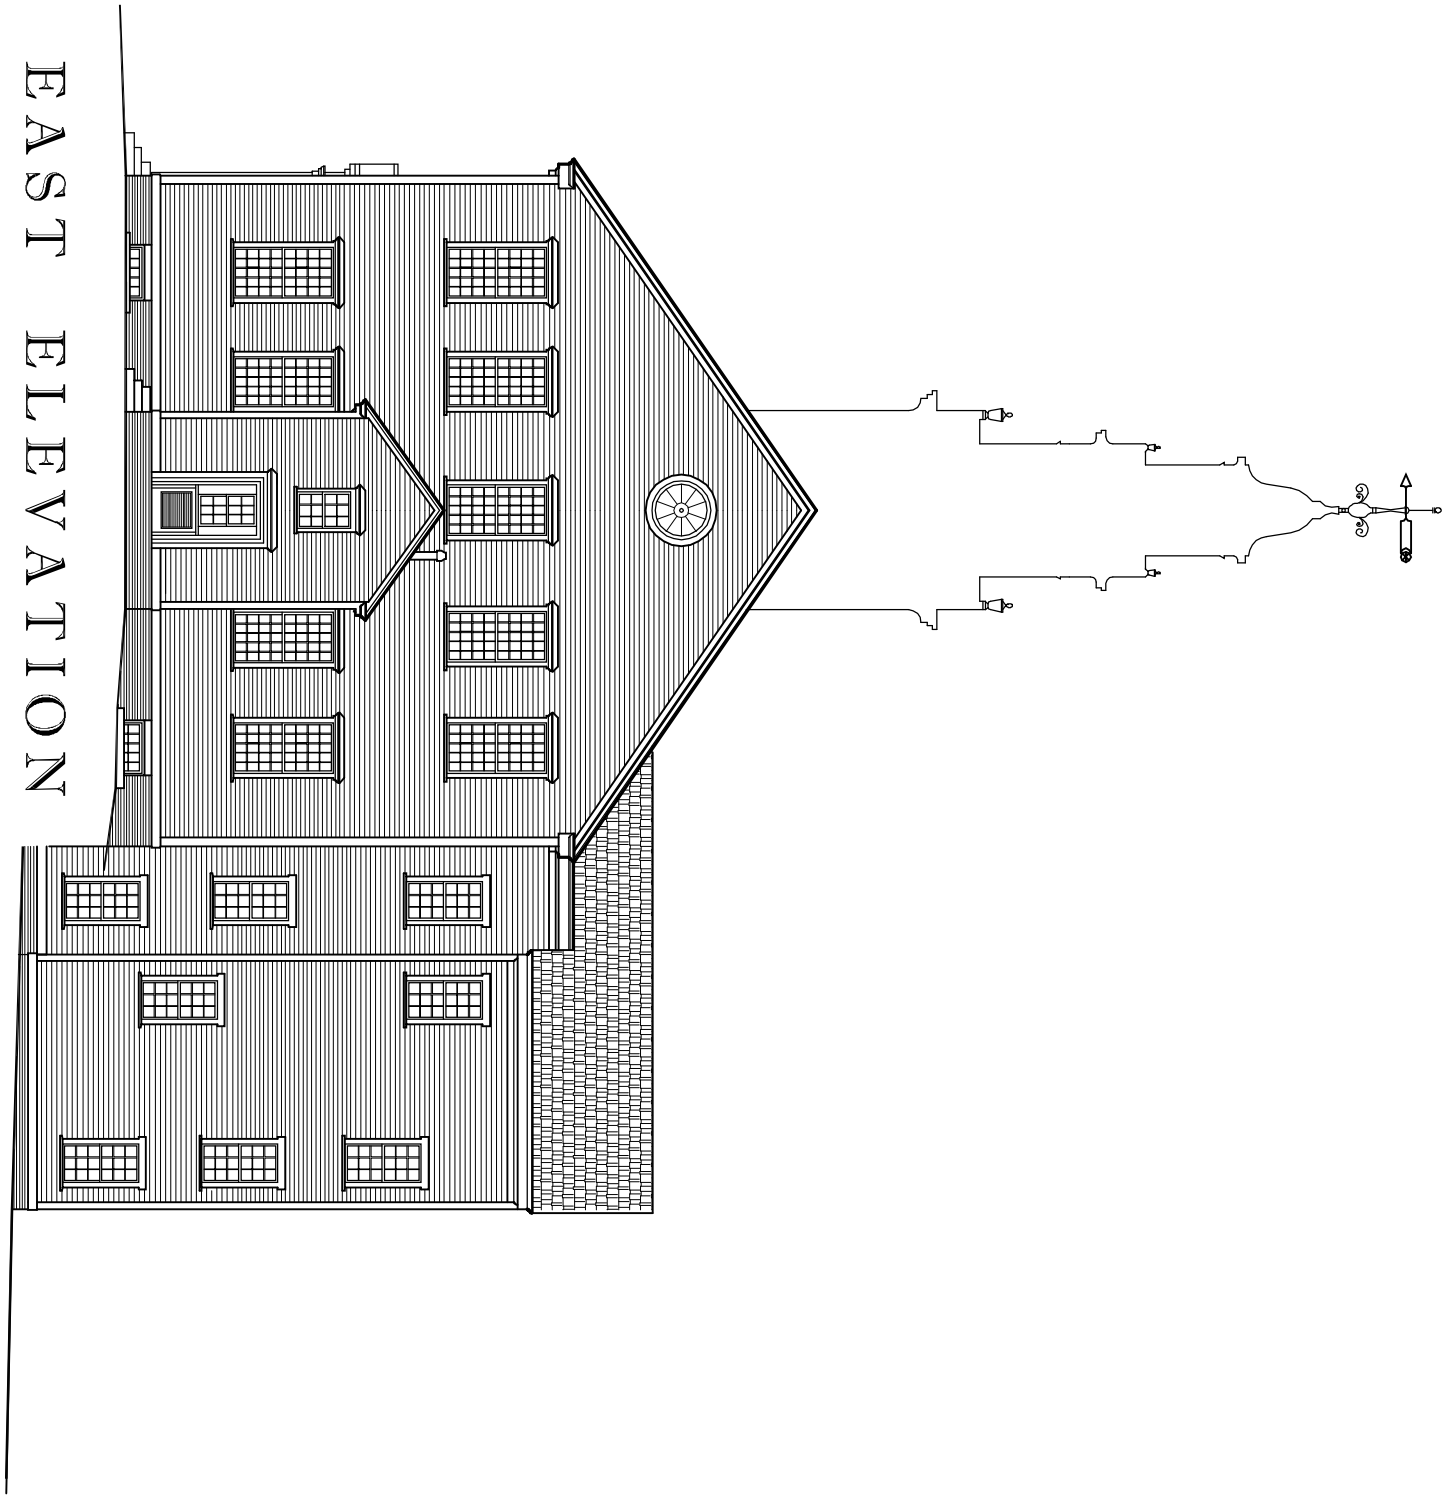


RENOVATIONS & ADDITION TO

# WASHINGTON MEETINGHOUSE

WASHINGTON, NEW HAMPSHIRE

**RICHARD M. MONAHON, JR. AIA**
ARCHITECTS
44 MAIN STREET, PETERBOROUGH, NH 03458
TEL: 603-924-7279 FAX: 603-924-3297
www.monahonarch.com info@monahonarch.com